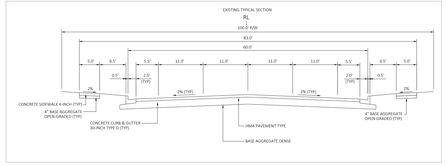

PHASE 1
N 21 ST STREET - BELKNAP STREET

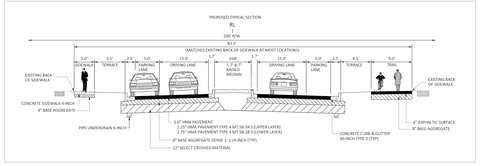

SCALE, FEET

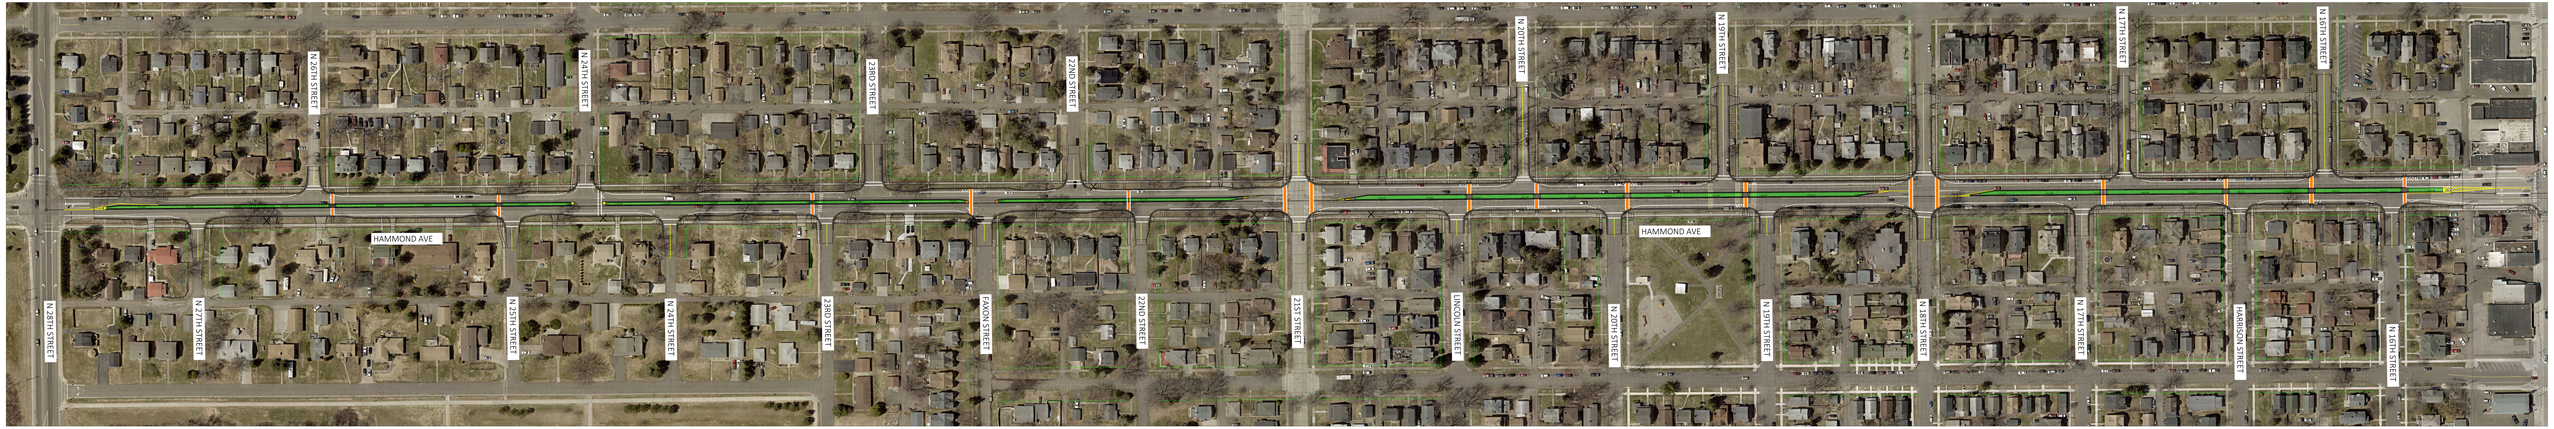

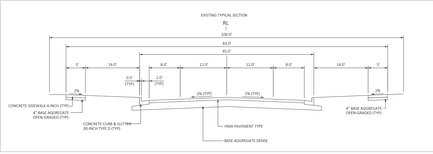

PHASE 2
N 28TH STREET – N 21ST STREET

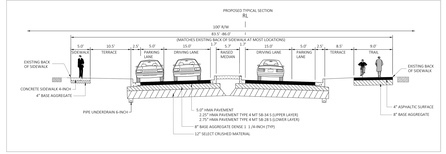

LEGEND

- PROPOSED IMPROVEMENTS
- EXISTING R/W