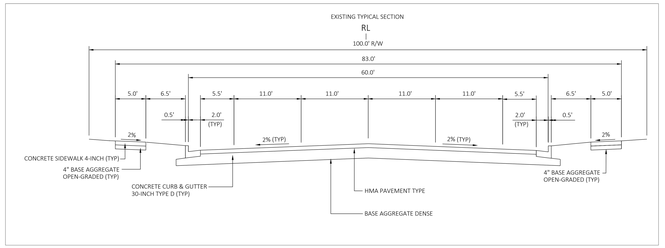

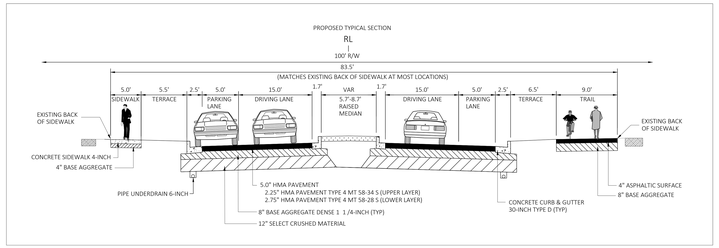

PHASE 1
N 21 ST STREET - BELKNAP STREET

GN

SCALE, FEET
0 40 80

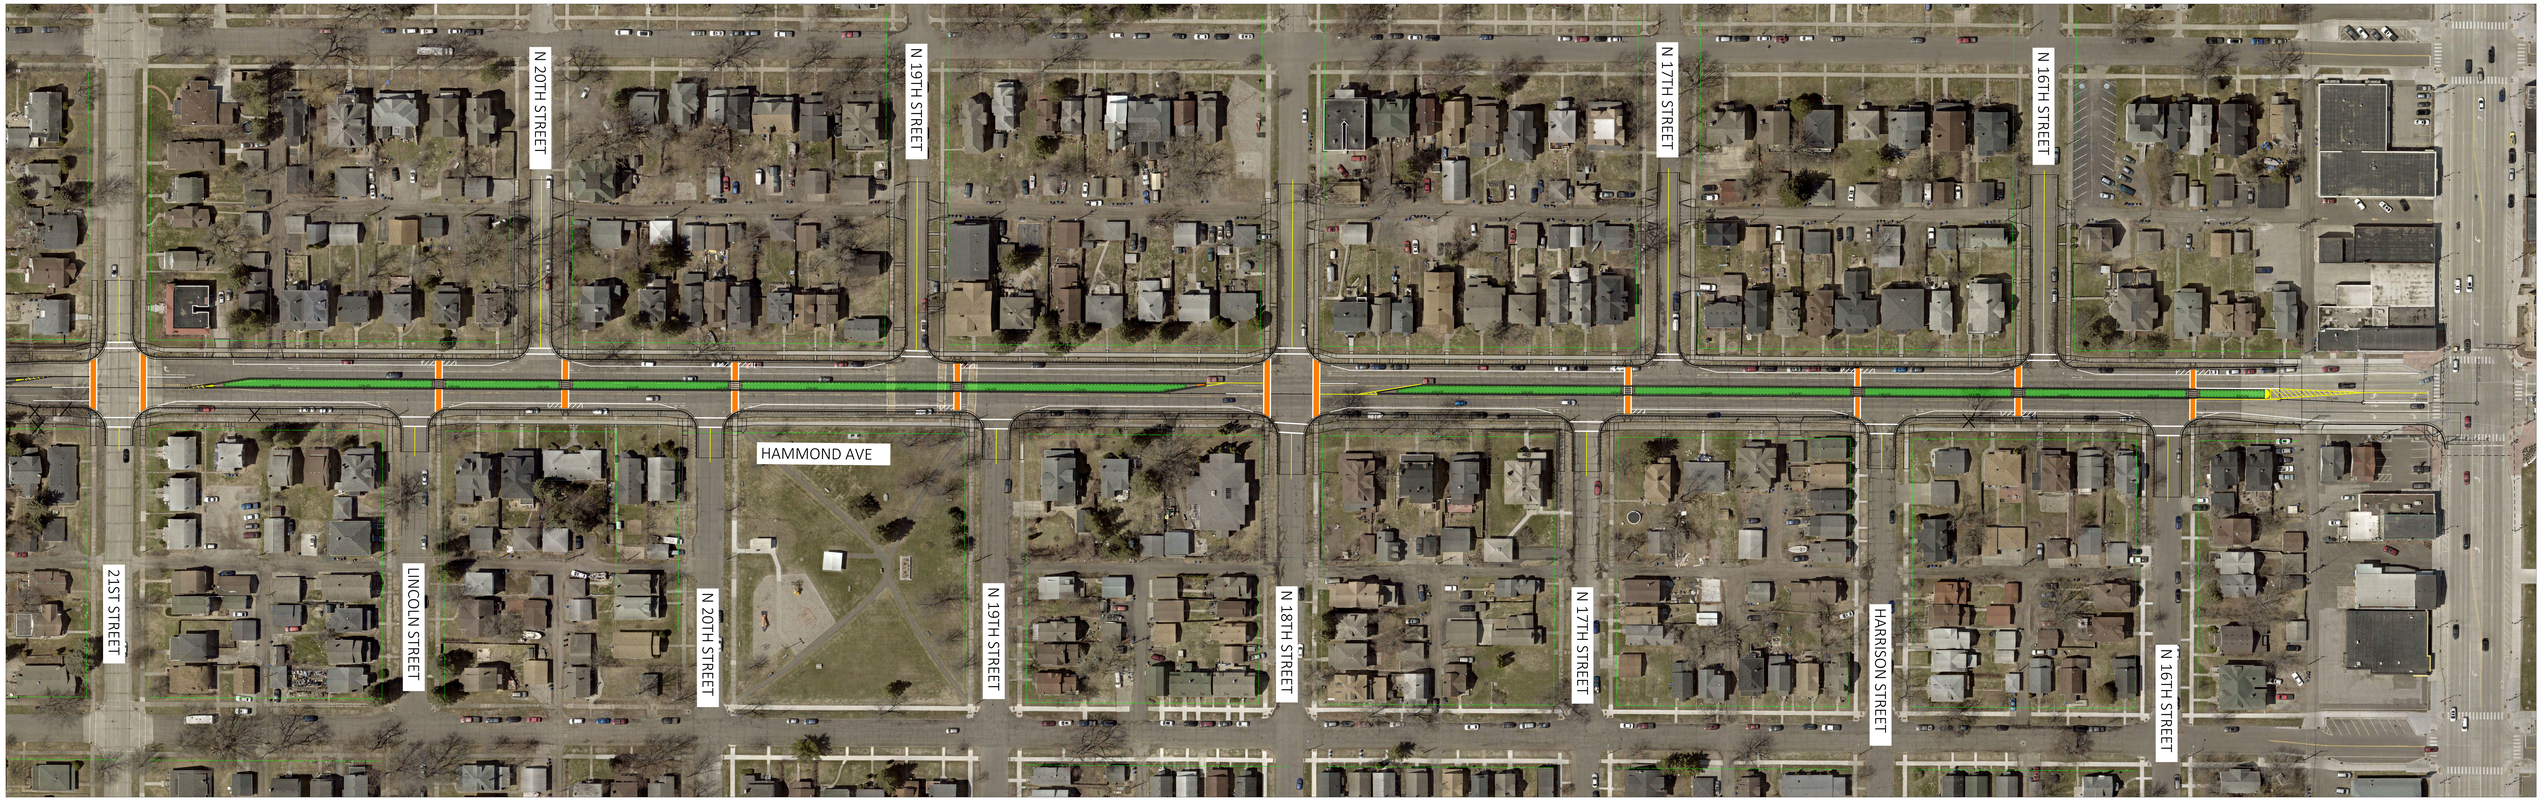

LEGEND

PROPOSED IMPROVEMENTS

EXISTING R/W