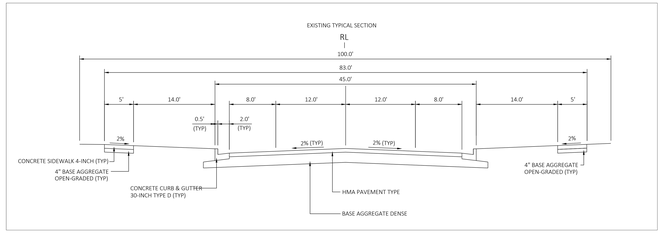

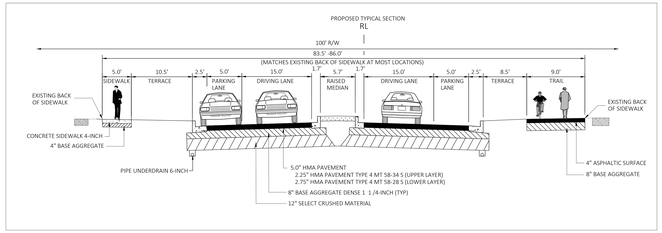

PHASE 2
N 28TH STREET - N 21ST STREET

GN

SCALE, FEET
0 40 80

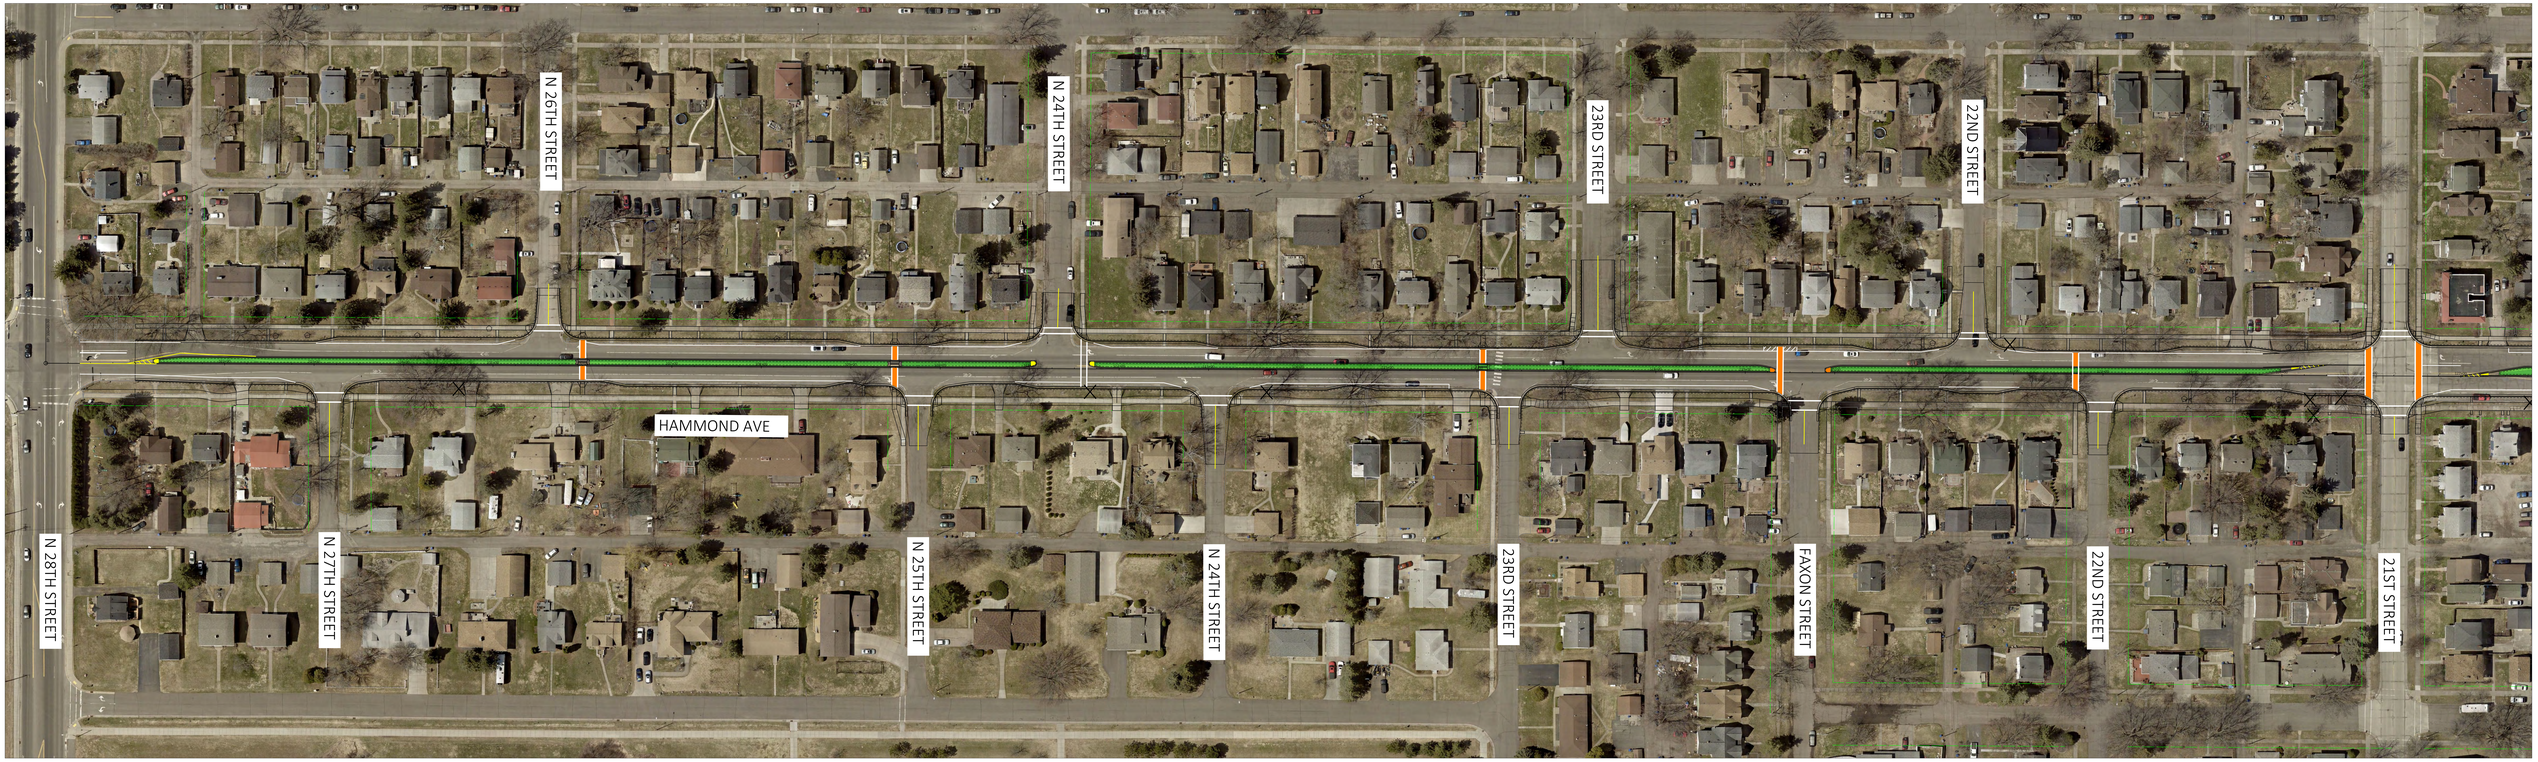

LEGEND

- PROPOSED IMPROVEMENTS
- EXISTING R/W